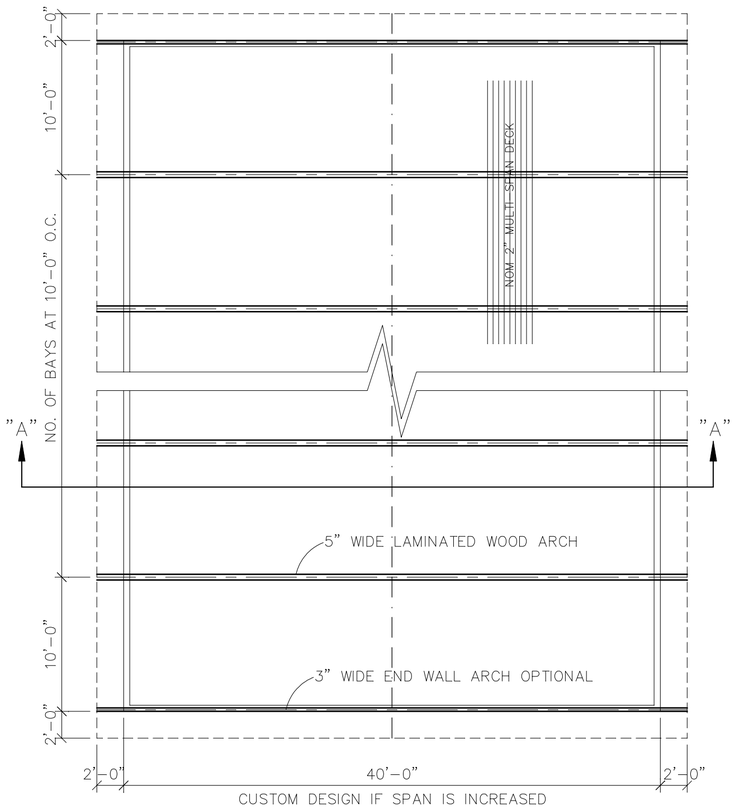

UTILITY BUILDING FRAMING PLAN

VARIOUS USAGE INCLUDES STORAGE BUILDING, GARAGE, FARM EQUIPMENT STORAGE, WORK SHOP.
RESIDENTIAL POOL COVER WITH THE ADDITION OF PRESSURE TREATED MATERIALS.

DESIGN DATA:

DEAD LOAD= 12 PSF + ARCH WT.
GROUND SNOW= 30 PSF
WIND LOAD= 90 MPH

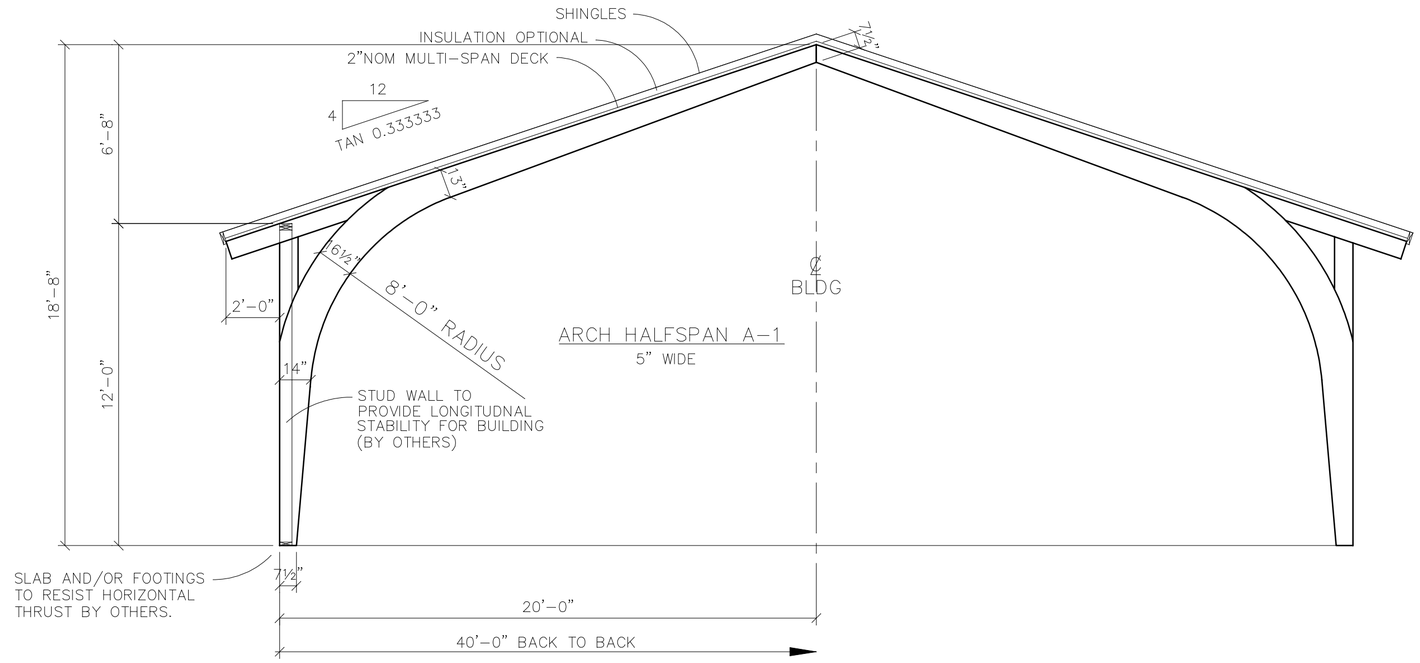

SECTION "A-A"

LOW PITCH ROOF

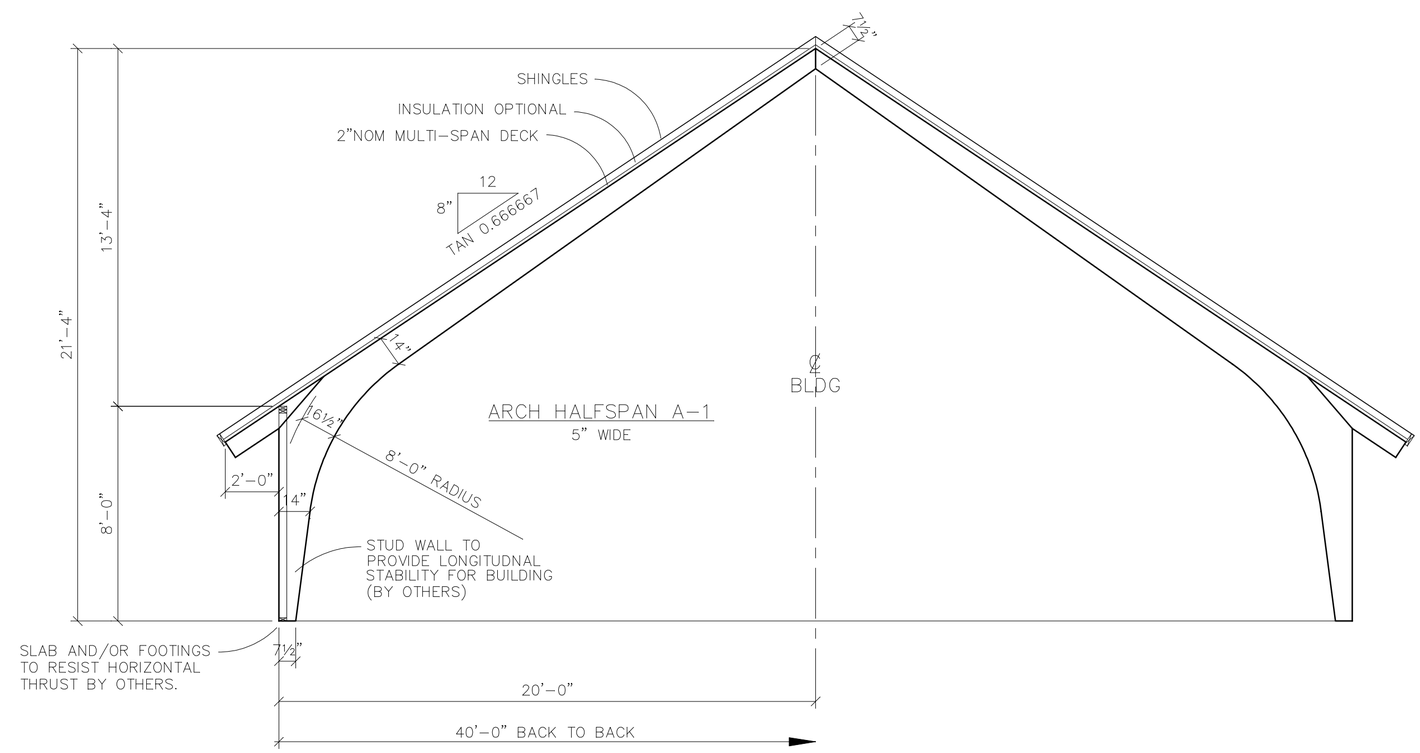

SECTION "A-A"

HIGH PITCH ROOF

REVISIONS				
	BY	DATE	OUR JOB NO.	SHEET
DRAWN				
CHECKED				
APPROVED FOR FABRICATION			SCALE	OF
			⅛"=1'-0"	

ARKLAM
ARKANSAS LAMINATING, LLC
MAGNOLIA, ARKANSAS

COPYRIGHT (C) BY ARKANSAS LAMINATING, LLC, MAGNOLIA, AR -- ALL RIGHTS RESERVED AND ENFORCED.